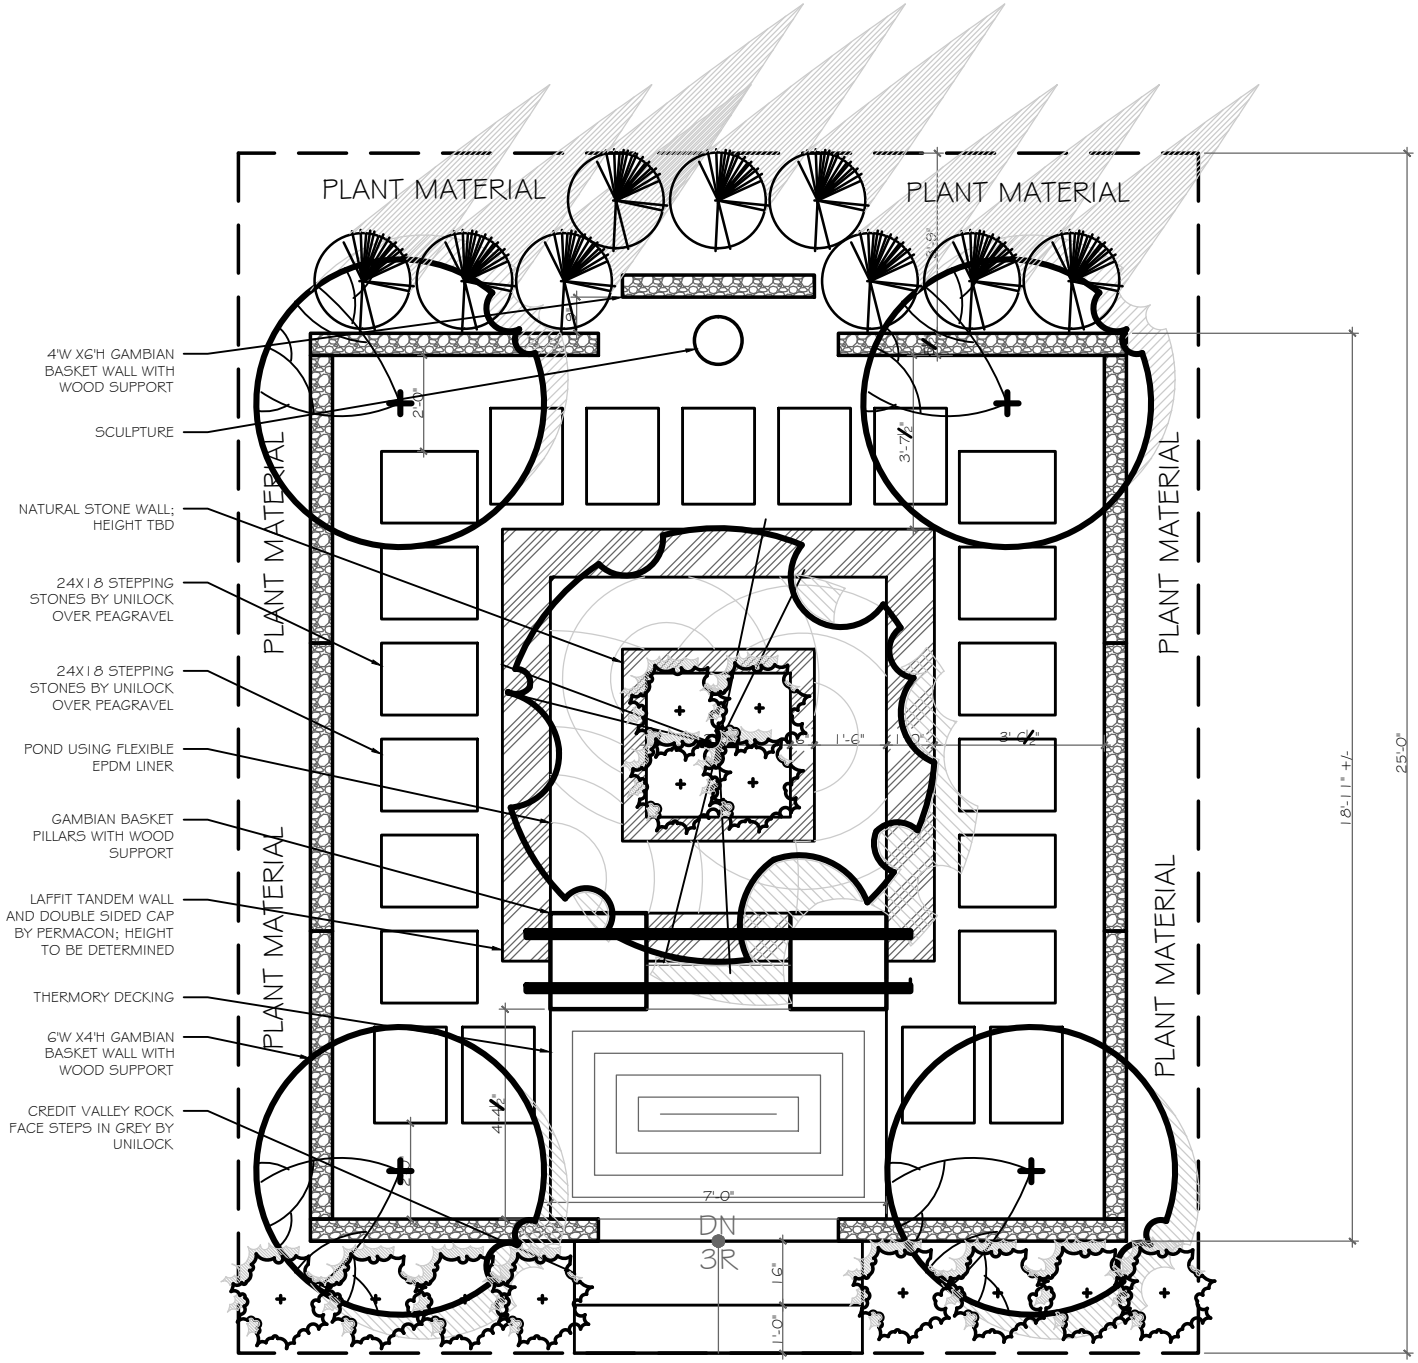

WELWYN WONG - HOMESHOW BOOTH
20FT X 55FT
SCALE : $\frac{1}{4}$" = 1'-0"